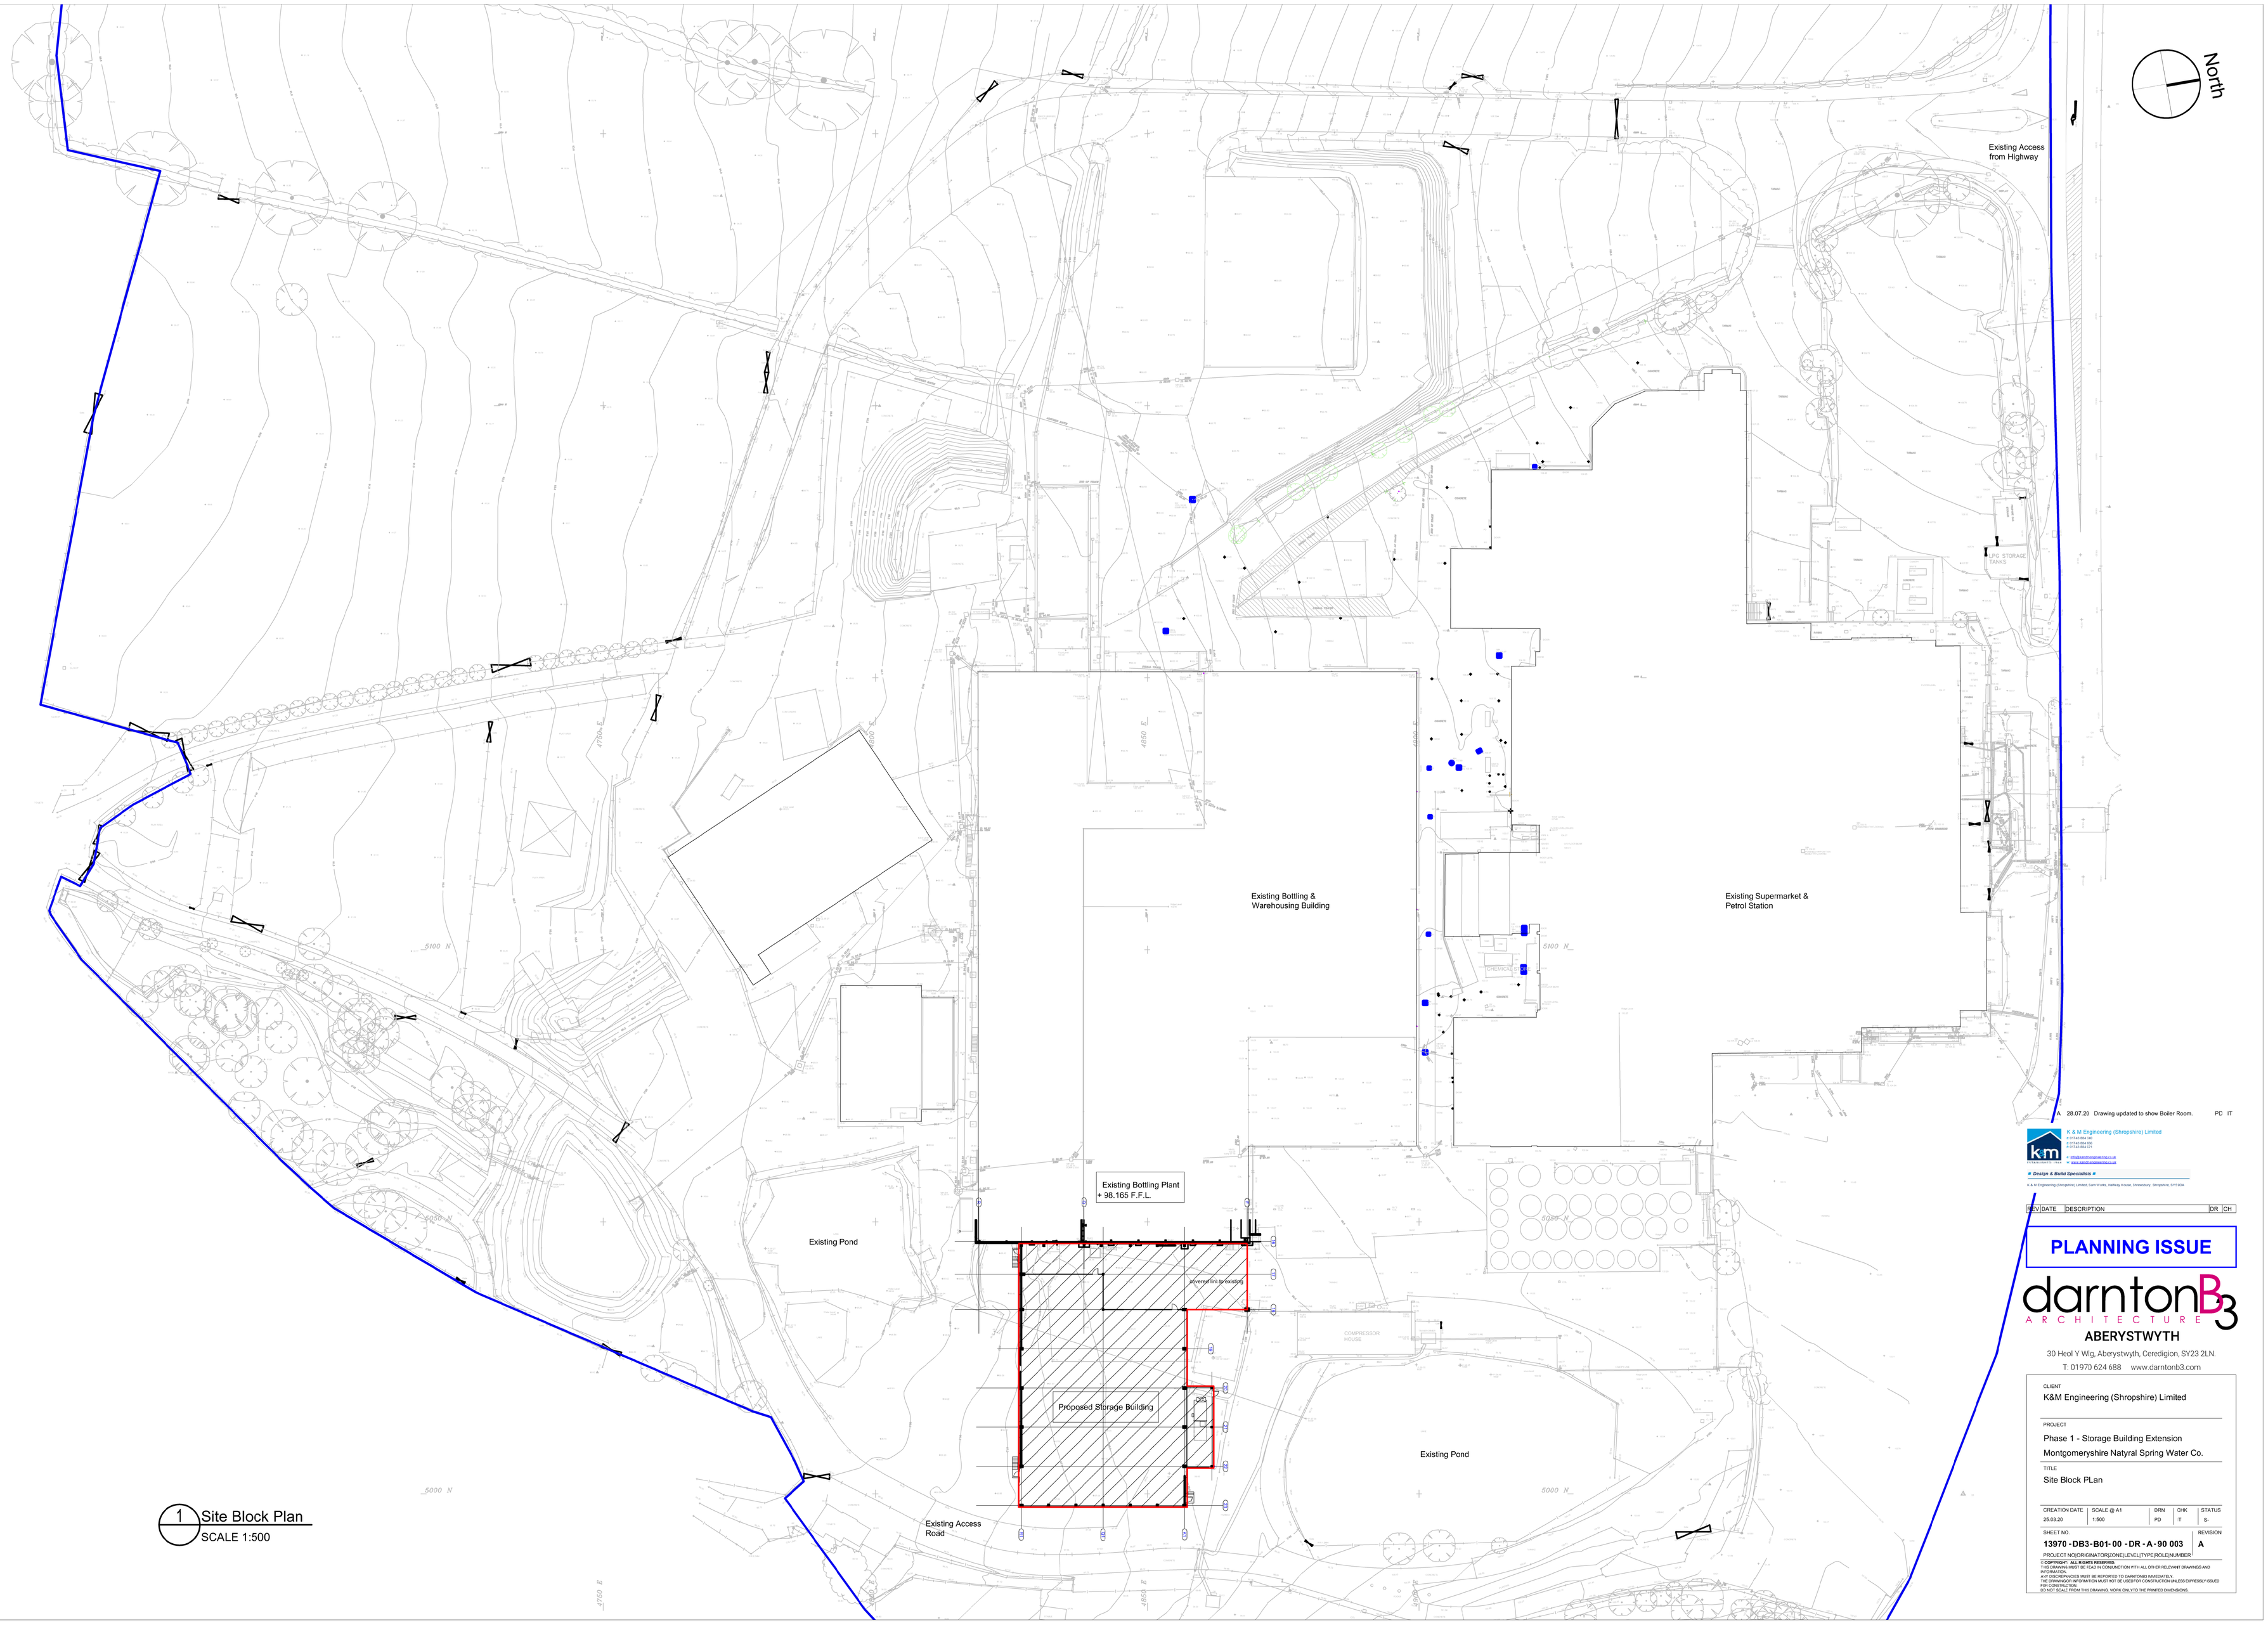

1 Site Block Plan
SCALE 1:500

REV	DATE	DESCRIPTION	DR	CH
A	28.07.20	Drawing updated to show Boiler Room.	PD	IT

K & M Engineering (Shropshire) Limited
T: 01743 884 040
E: 01743 884 045
F: 01743 884 021
E: info@kandmengineering.co.uk
W: www.kandmengineering.co.uk
Design & Build Specialists
K & M Engineering (Shropshire) Limited, Sam Ercles, Halfway House, Shrewsbury, Shropshire, SY5 9DA

PLANNING ISSUE

darntonB3 ARCHITECTURE
ABERYSTWYTH
30 Heol Y Wig, Aberystwyth, Ceredigion, SY23 2LN.
T: 01970 624 688 www.darntonb3.com

CLIENT
K&M Engineering (Shropshire) Limited

PROJECT
Phase 1 - Storage Building Extension
Montgomeryshire Natyral Spring Water Co.

TITLE
Site Block PLan

CREATION DATE	SCALE @ A1	DRN	CHK	STATUS
25.03.20	1:500	PD	T	S-

SHEET NO. 13970 - DB3 - B01 - 00 - DR - A - 90 003
REVISION A
PROJECT NO(ORIGINATOR(ZONE)(LEVEL)(TYPE)(ROLE)NUMBER)

© COPYRIGHT: ALL RIGHTS RESERVED.
THIS DRAWING MUST BE READ IN CONJUNCTION WITH ALL OTHER RELEVANT DRAWINGS AND SPECIFICATIONS.
ANY DISCREPANCIES MUST BE REPORTED TO DARNTONB3 IMMEDIATELY.
THE DRAWINGS/INFORMATION MUST NOT BE USED FOR CONSTRUCTION UNLESS EXPRESSLY ISSUED FOR CONSTRUCTION.
DO NOT SCALE FROM THIS DRAWING. WORK ONLY TO THE PRINTED DIMENSIONS.